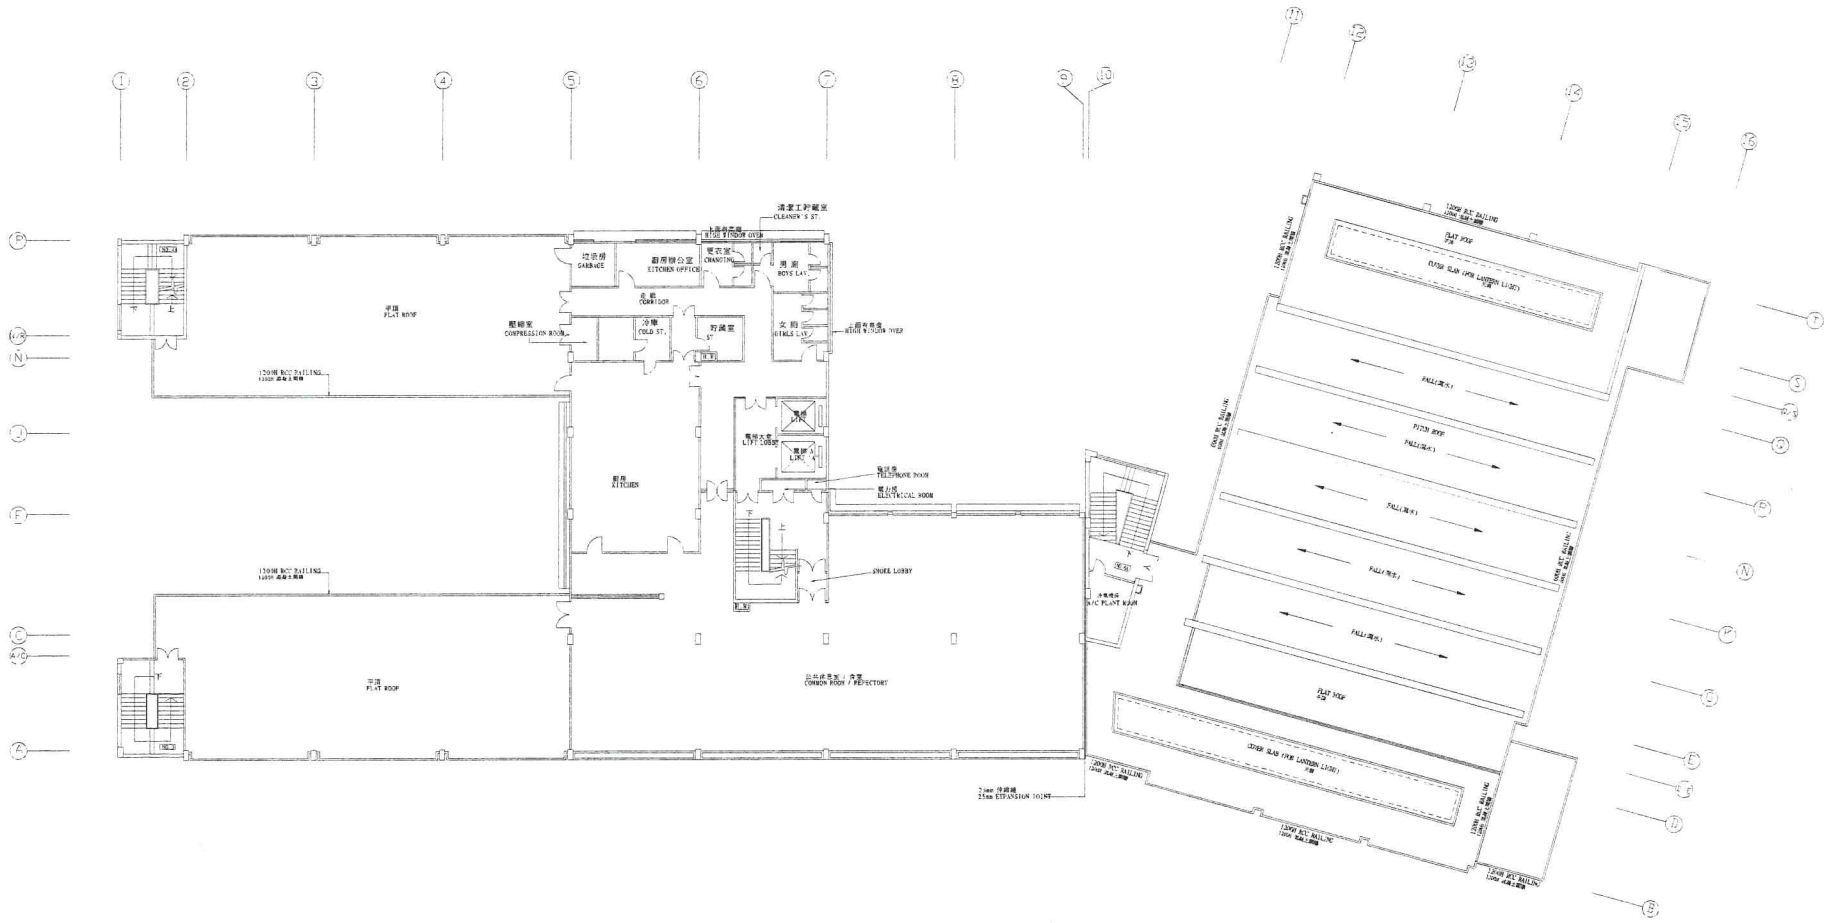

HKSYU Canteen
5th Floor Plan, Main Academic Building
Hong Kong Shue Yan University